


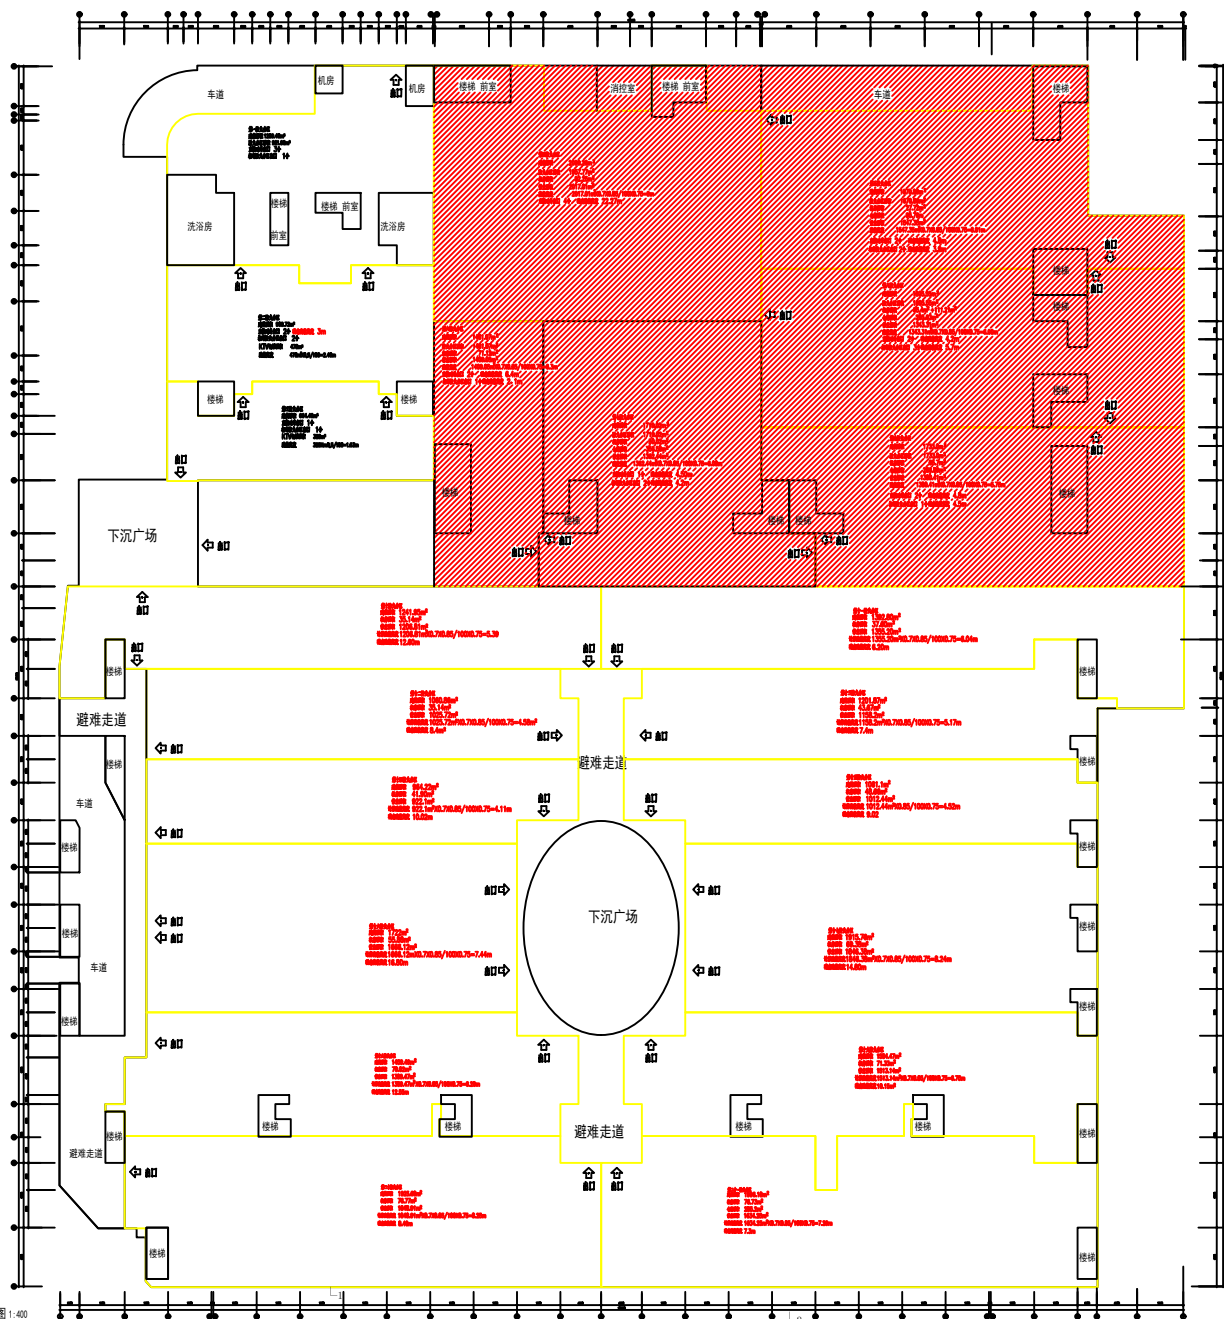

B区地下一层防火分区示意图 1:400

浙江中道建筑设计有限公司
ZHEJIANG ZHONGDAO CONSTRUCTION
DESIGN CO.,LTD.

国家注册工程设计师编号: 0130001000
NATIONAL ARCHITECTURAL DESIGN LICENSE
No. A330000005

审定
APPROVED BY
审核
CHECKED BY
张文斌

项目负责人
CAPTAIN
专业负责人
CHIEF DESIG.

王强

设计
DESIGNED BY
复核
REVIEWED BY

吴联波

设计
DESIGNED BY
复核
REVIEWED BY

吴李荣

设计
DESIGNED BY
复核
REVIEWED BY

吴李荣

工程名称 PROJECT NAME	义乌市现代·城北商业中心地下室
工程编号 PROJECT NO.	00-11-20
日期 DATE	2011.9
图例 DRAWING TYPE	建筑
图号 DRAWING NO.	建施-05